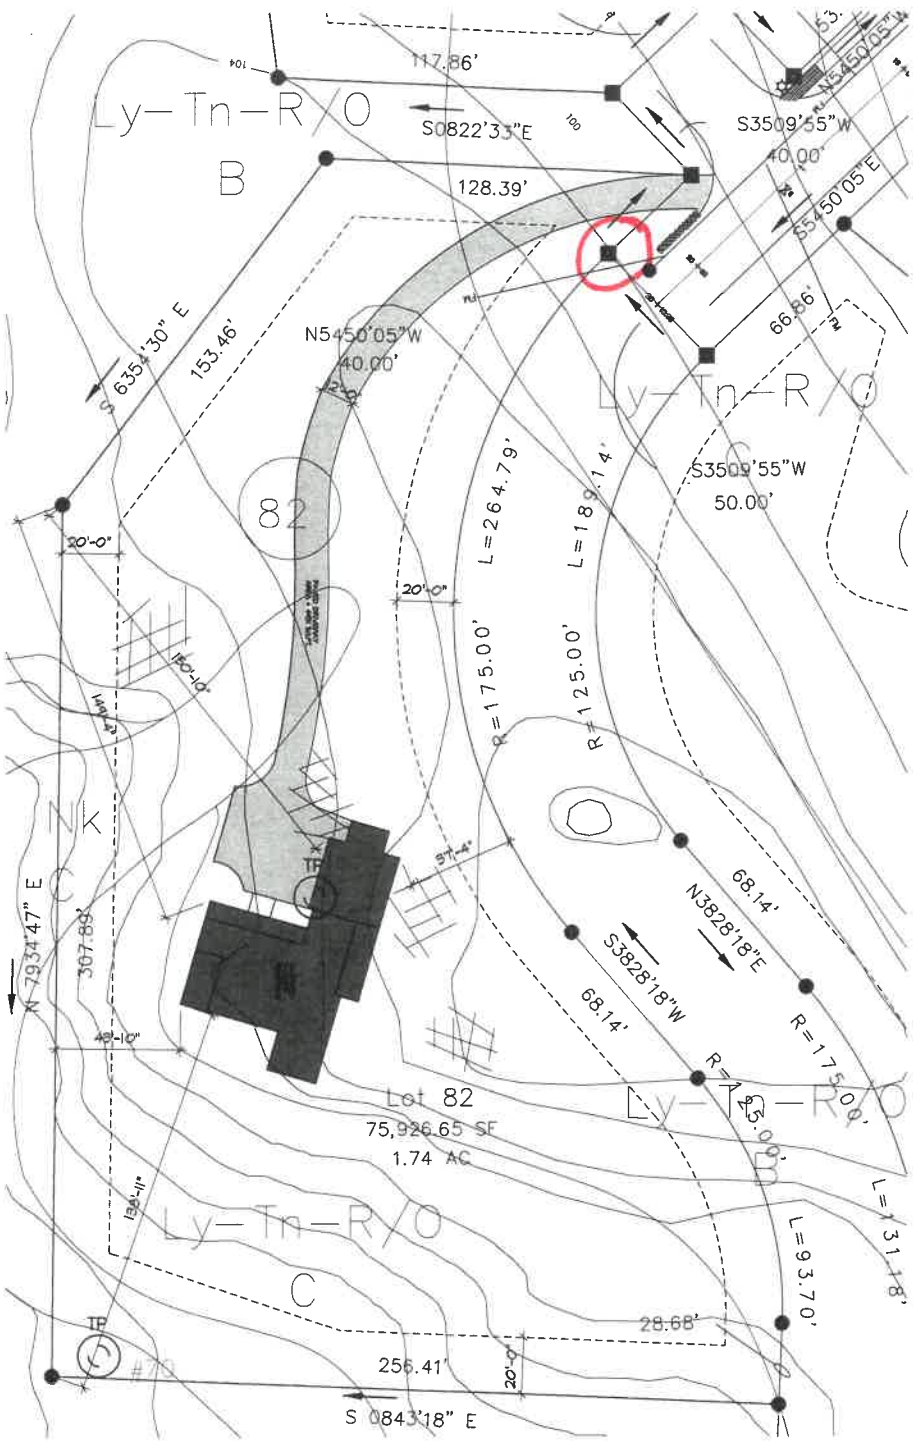

GRAPHIC SCALE

CONTRACTOR SHALL MEASURE AND VERIFY ALL DIMENSIONS AT THE WORK. THIS DRAWING IS A PART OF A FULL SET OF DRAWING COPYINGS. THE CONTRACT DOCUMENTS CONTRACTORY ERRORS OR OMISSIONS IF SUCH ERROR DOES NOT HAVE THE FULL SET OF DRAWINGS AND SPECIFICATIONS.

COPYRIGHT 2015 ©
THESE PLANS AND SPECIFICATIONS AS "INSTRUMENTS OF SERVICE" ARE AND SHALL REMAIN THE PROPERTY OF Kevin Browne Architecture, LLC. Permission and use limited to one project only and to the site as shown. Unauthorized use and/or duplication of this material without the express permission of and at the discretion of the author is forbidden and will be subject to legal action. Visual Contact with these plans shall constitute prima facie evidence of acceptance of these restrictions. The recipient agrees to hold harmless and indemnify the author for any and all damages, losses, and expenses arising out of or resulting therefrom. Any unauthorized use, without specific written permission of Kevin Browne Architecture, LLC, is expressly prohibited.

SP1.1	**PROPOSED SITE PLAN** DATE: 3/27/2017 DRAWN: KWB PROJECT NO.: 2016-47 SCALE: 1"=20'-0"	**KLINGEBIEL RESIDENCE** ADDRESS: TIGER LILY LANE, CAPE ELIZABETH, ME CLIENT: TOM & JAN KLINGEBIEL	CONSULTANTS:	REVISIONS: 3-7-17: ISSUE FOR REVIEW 3-27-17: ISSUE FOR PRICING	KBA kevin browne ARCHITECTURE 7 breezy hill lane, falmouth, me 04105 207.847.3499 kevin@kevinbrowne architecture.com